Metal.lab
ARCHITECTURAL ROOFING & CLADDING

TRIMS & FLASHINGS

Pitch Change

(ML) 90140

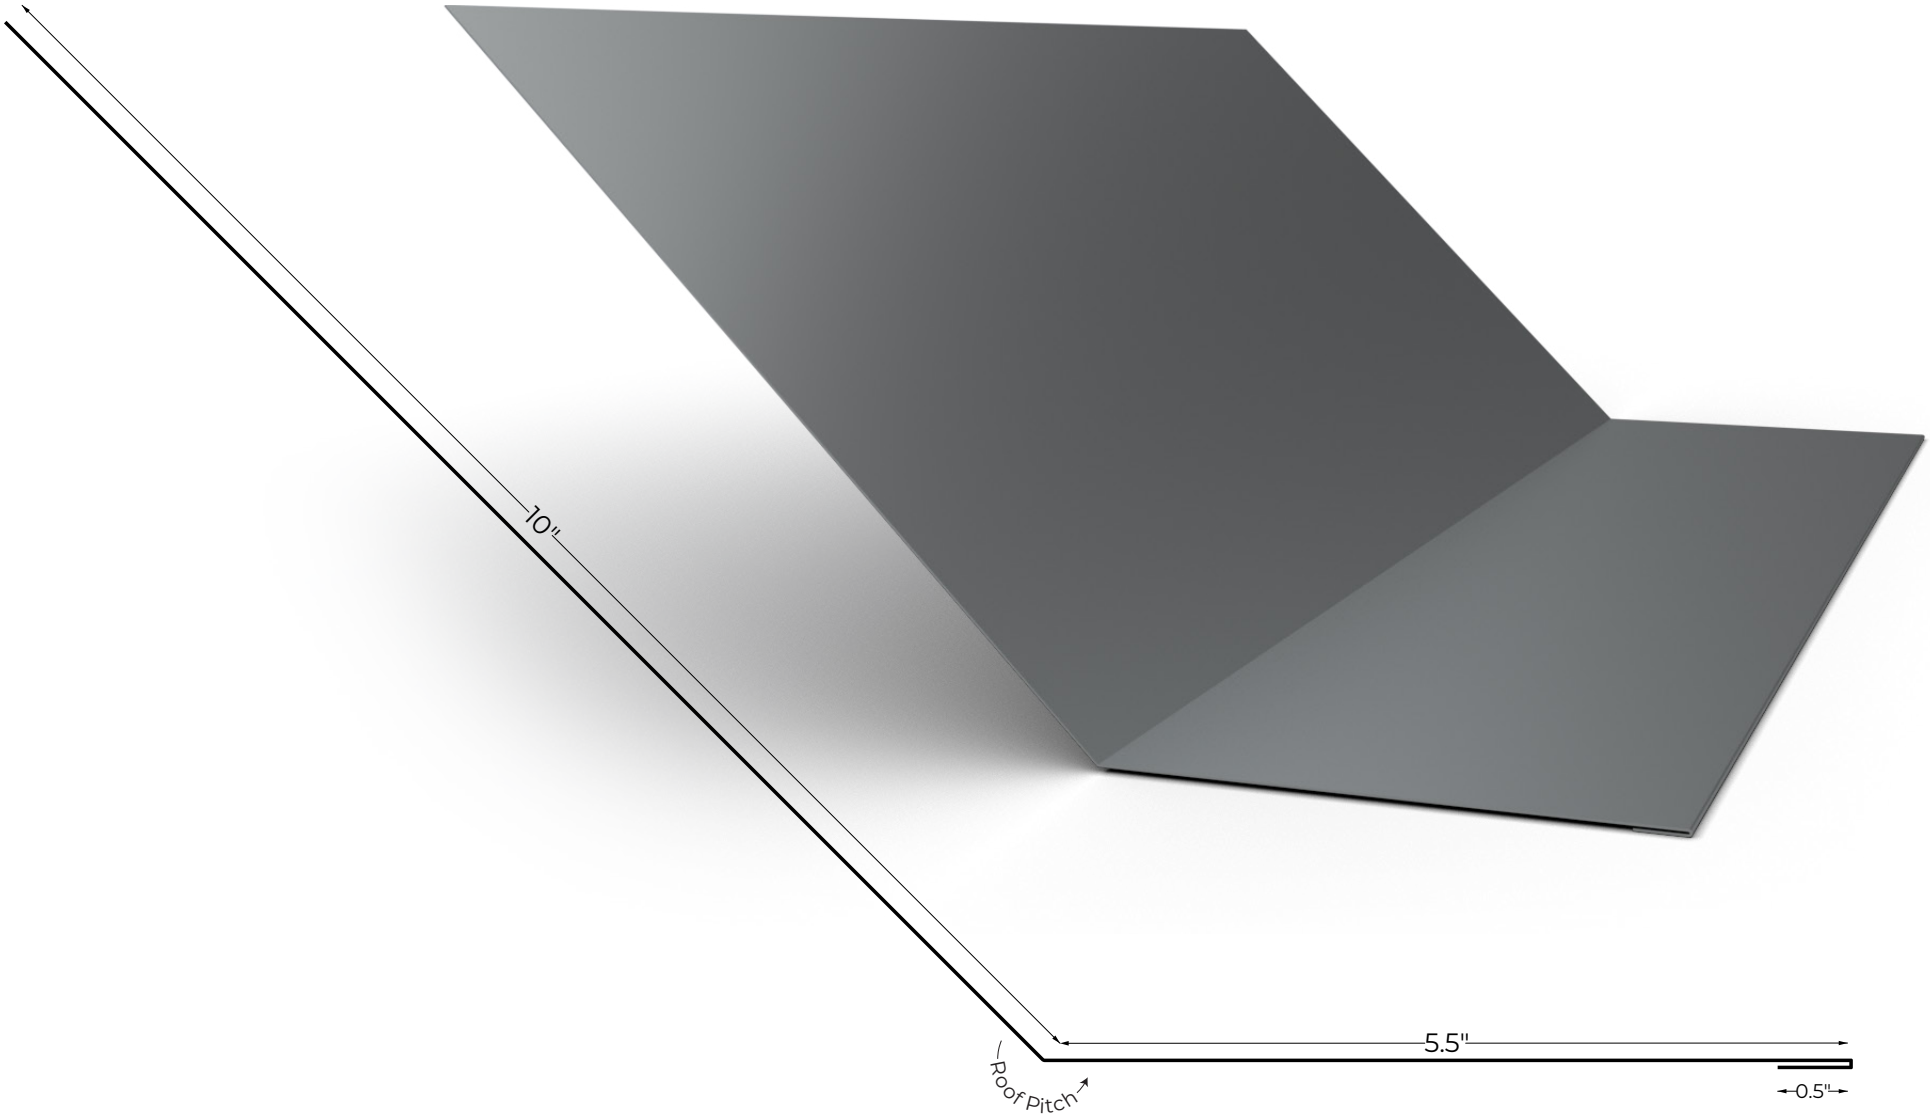

Pitch Change
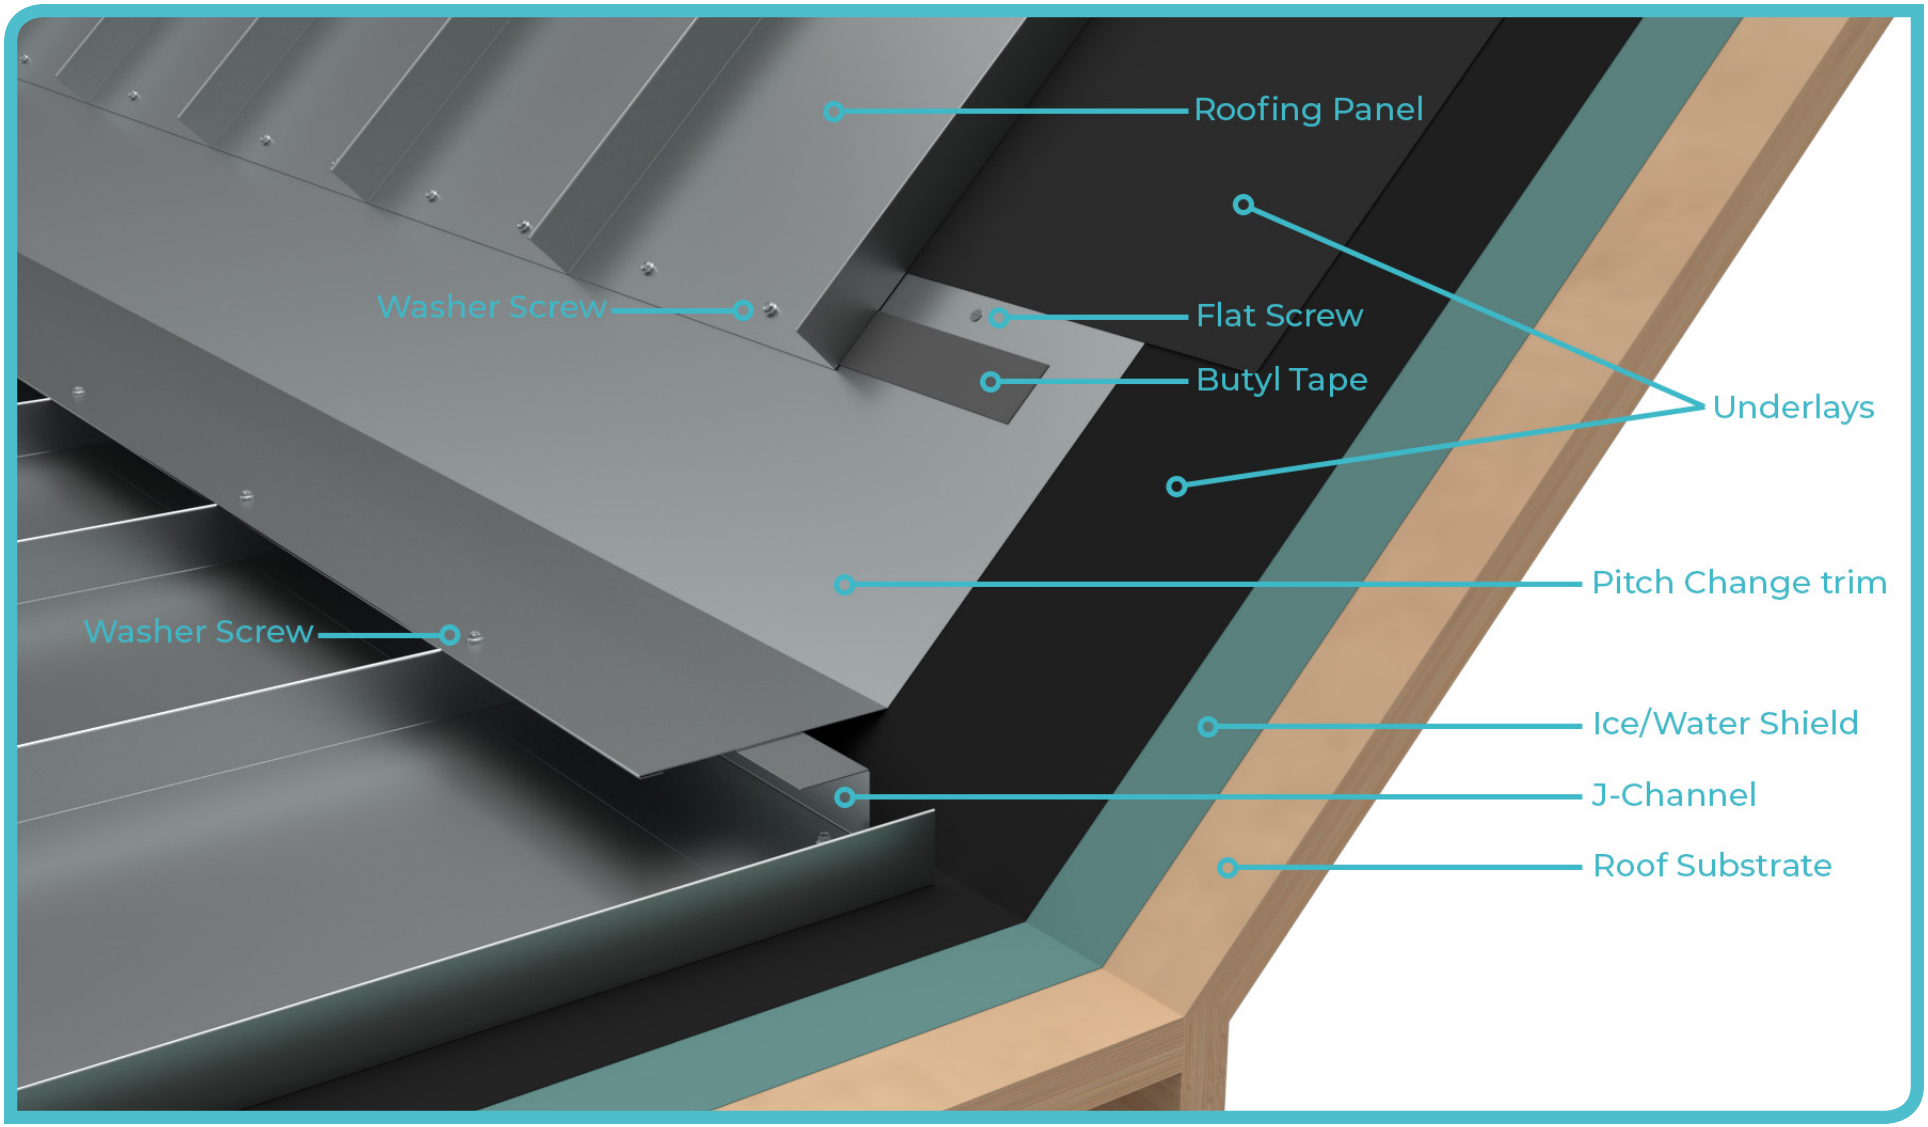
In use